Alu-UPVC profile: KuFe IsoStar - Alu

Wing 97 with Post 124 and fixed panel (MIG 40)

B68-0004-4

UNILUX Windows and Doors

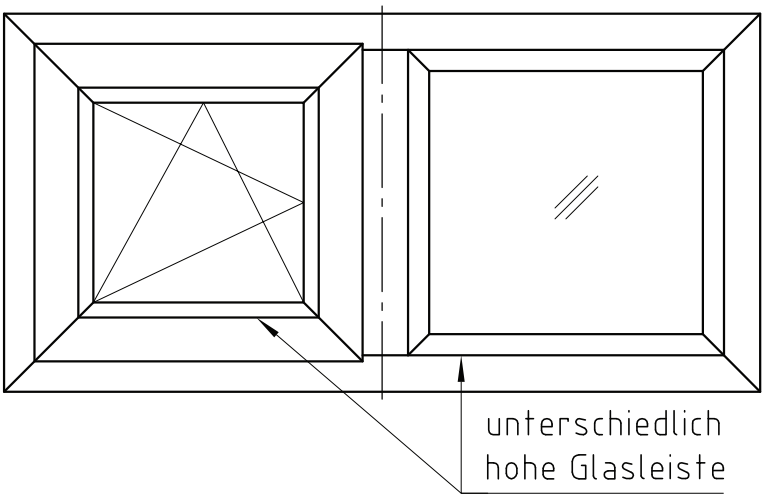

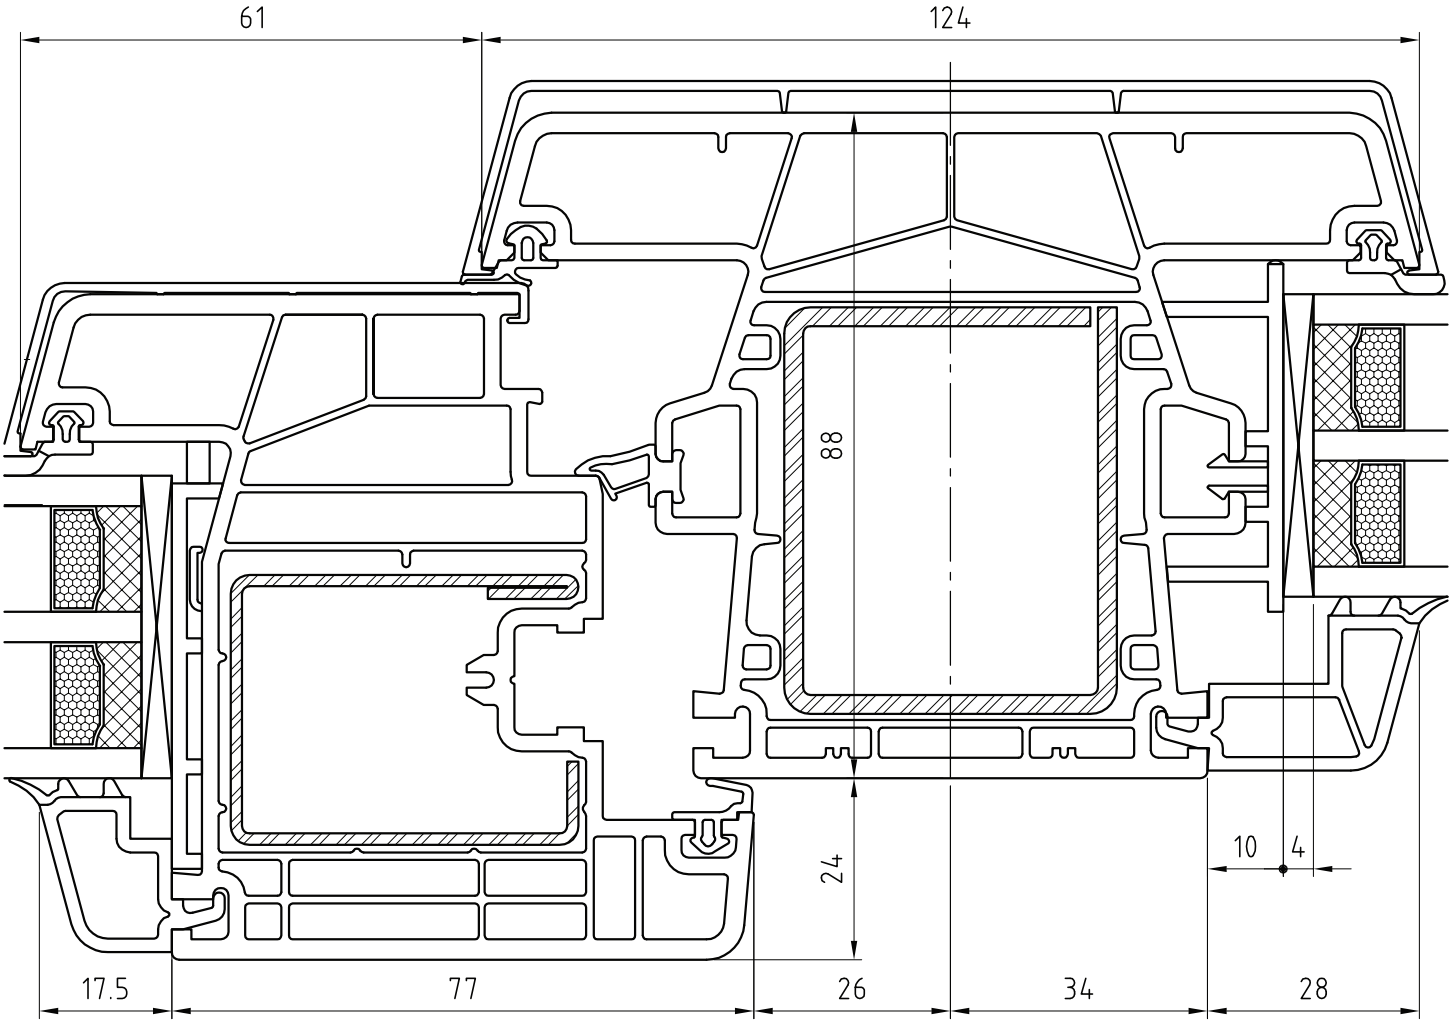

SCALE 1:1